PLAT OF SURVEY

- of -

LOTS 11 THROUGH 34, BOTH INCLUSIVE, LOTS 36 THROUGH 46, BOTH INCLUSIVE, IN BLOCK 1 IN PRESCOTT'S DOUGLAS PARK ADDITION TO CHICAGO IN SECTION 23, TOWNSHIP 39 NORTH, RANGE 13, EAST OF THE THIRD PRINCIPAL MERIDIAN, BEING A SUBDIVISION OF BLOCKS 1, 2, 5 AND 10 IN CIRCUIT COURT PARTITION OF THE EAST HALF OF THE NORTHEAST QUARTER OF THAT PART OF THE EAST HALF OF THE SOUTHEAST QUARTER LYING NORTH OF THE CENTERLINE OF OGDEN AVENUE OF SECTION 23, TOWNSHIP 39 NORTH, RANGE 13, EAST OF THE THIRD PRINCIPAL MERIDIAN,

ALSO, THE NORTH-SOUTH PUBLIC ALLEY LYING SOUTH OF AND ADJOINING THE NORTH LINE OF SAID LOT 11 EXTENDED EASTERLY AND LYING NORTH OF AND ADJOINING THE NORTH LINE OF 13th STREET, ALL IN COOK COUNTY, ILLINOIS.

AREA DATA:
Gross Area: 158,973 s.f. / 3.649 acres (computed to c/l roads/ alley)
Net Area: 116,493 s.f. / 2.67 acres

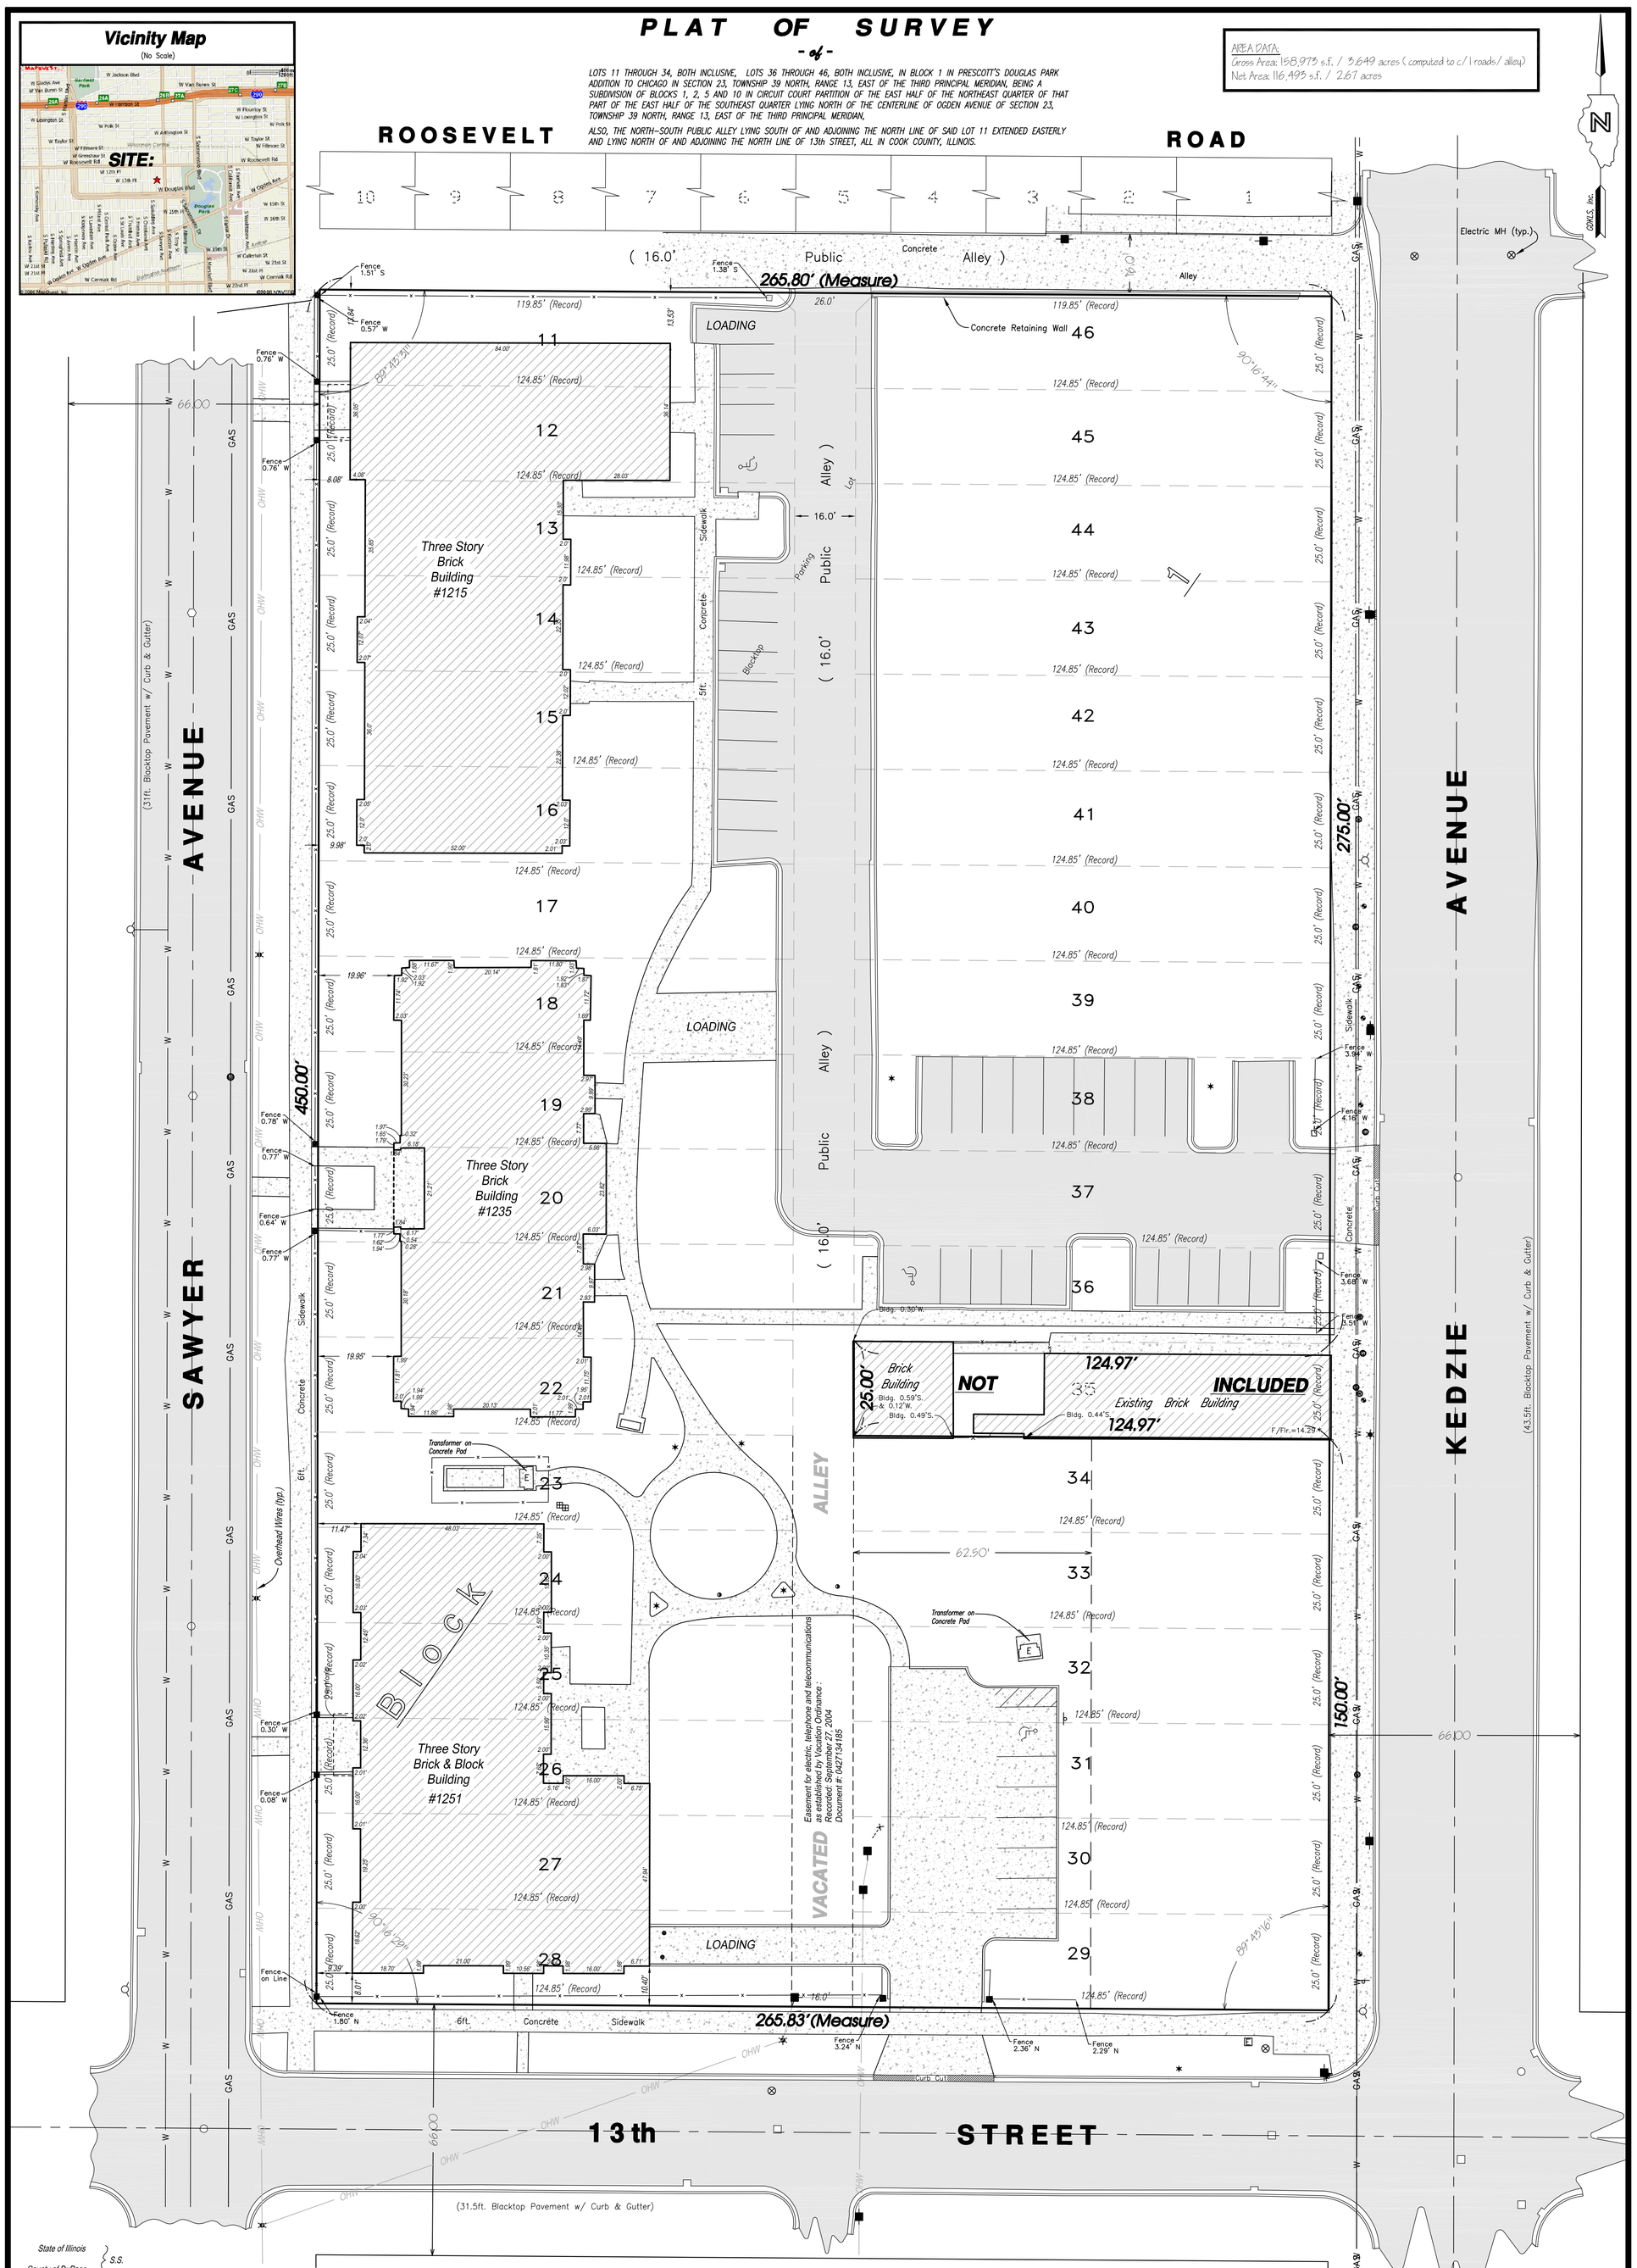

State of Illinois
County of DuPage } S.S.

THIS PROFESSIONAL SERVICE CONFORMS TO CURRENT ILLINOIS MINIMUM STANDARDS FOR A BOUNDARY SURVEY THAT I, SEAN T. KRISCH, AN ILLINOIS PROFESSIONAL LAND SURVEYOR, HAVE HAD SURVEYED UNDER MY SUPERVISION THE PROPERTY DESCRIBED IN THE ABOVE CAPTION AS SHOWN BY THE ANNEXED PLAT WHICH IS A REPRESENTATION OF SAID SURVEY.

Given under my hand and seal at Lombard, Illinois, this 29th day of June A.D. 2009.

Sean T. Krisch
Illinois Professional Land Surveyor No. 35-3082.
My License Expires November 30, 2010.

- Refer to deed or guarantee policy for building line restrictions and easements not shown on plat of survey.
- Compare description and points before building and report any apparent difference to the surveyor at once.
- This survey and plat of survey are void without our embossed surveyor seal shown hereon.
- No dimensions are to be assumed by scaling.

Symbols Legend

Sanitary Sewer Manhole	B-Box	Electric Handhole	E — E — Underground Electric Line
Storm Sewer Manhole	Sign	Traffic Signal Pole	T — T — Underground Telephone Line
Catch Basin	Street Sign	Pole Anchor	TV — TV — Underground Cable Television
Curb Inlet	Gas Valve	Utility Pole w/ Overhead Wire Direction	FO — FO — Underground Fiber Optic Line
Fire Hydrant	Landscape Light / Post	Storm Sewer	FM — FM — Force Main Sewer
Water Valve In Vault	Light Pole	Sanitary Sewer	
Water Valve	Electric Transformer	W — W — Watermain	
	Utility Pedestal	G — G — Gasmain	
	Telephone Manhole		

NOTE:
THE LOCATION, IDENTIFICATION AND/OR EXISTENCE OF PUBLIC OR PRIVATE UTILITY FACILITIES AND/OR OTHER UNDERGROUND STRUCTURES, AS SHOWN ON THIS DRAWING, IS BASED ON THE ACTUAL LOCATION AND INSPECTION OF PHYSICAL EVIDENCE OF SAID UTILITIES OR STRUCTURES THAT EXIST AT OR ABOVE THE SURFACE OF THE GROUND AT THE TIME OF SURVEY AND UPON INSPECTION OF BOTH PUBLIC RECORDS AND PRIVATE INFORMATION OF WHICH WE HAVE KNOWLEDGE. THE INFORMATION SHOWN HEREON IS COMPLETE AND ACCURATE TO THE BEST OF OUR KNOWLEDGE AND BELIEF; HOWEVER, THE SURVEYOR DISCLAIMS ANY LIABILITY WITH REGARD TO SUCH INFORMATION, OTHER THAN THAT WHICH IS PHYSICALLY EVIDENT AT THE TIME OF SURVEY. THE LOCATION OF ALL UNDERGROUND UTILITIES MUST BE VERIFIED PRIOR TO ANY CONSTRUCTION OR EXCAVATION.

SEAN T. KRISCH PROFESSIONAL LAND SURVEYOR STATE OF ILLINOIS No.35-3082 LOMBARD, IL

Prepared For:
AIDSCARE, Inc.

No.	Date	Revision Description	By:
6.)	06.29.2009	Update Survey	STK
5.)	09.06.2007	Update Survey	STK
4.)	02.22.2007	HUD Survey/Revise Legal Description	STK
3.)	01.19.2007	HUD Survey/Revise Boundary	STK
2.)	11.03.2005	Update Survey	STK
1.)	05.02.2005	Update Certification - NO CHANGES PER CLIENT	STK

GLEN D. KRISCH LAND SURVEYOR, Inc.
PROFESSIONAL DESIGN FIRM LICENSE No. 184-004233
1716 South Finley Road • Lombard, IL. 60148 • Phone: 630.627.5589 Fax: 630.627.5594

SURVEYING - CONSULTING - CONSTRUCTION LAYOUT

Scale: 1" = 20' | Drawn: MLO | Chk'd: STK | GDK File# 01-171 | CAD File: 01-171-2009.dwg